K.R. MARKET

KENGERI

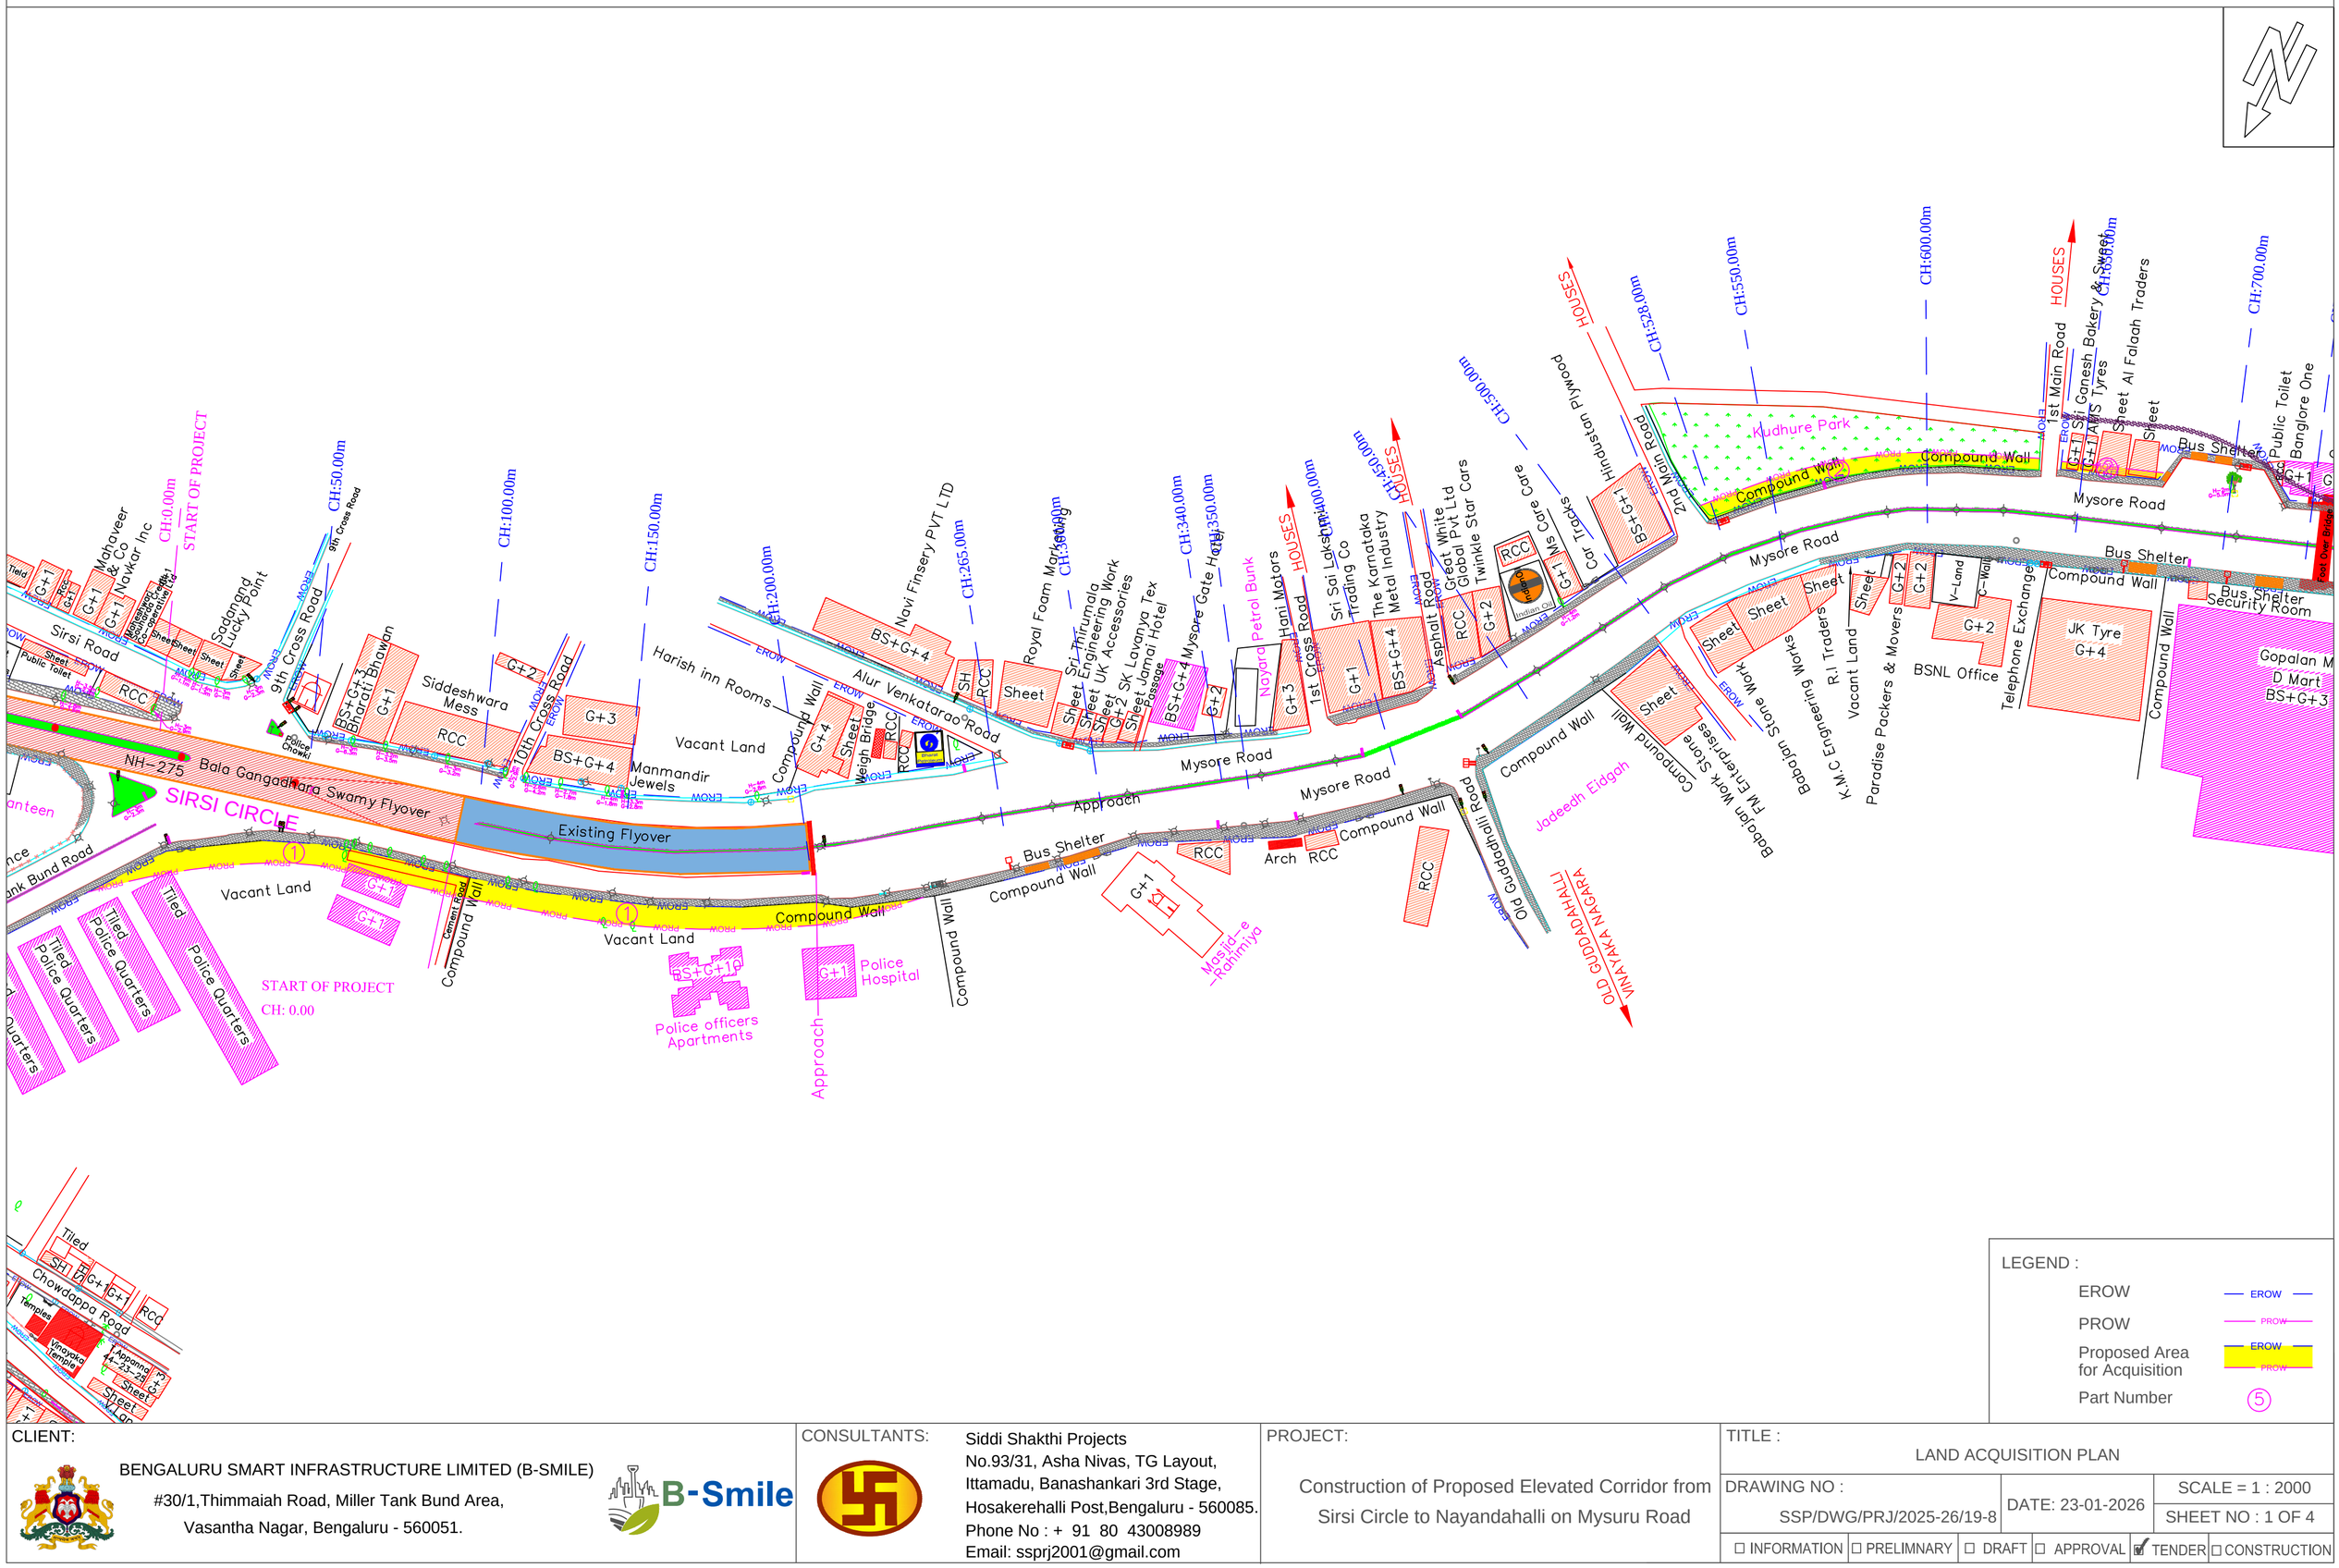

LEGEND :

EROW	EROW
PROW	PROW
Proposed Area for Acquisition	EROW / PROW
Part Number	(5)

CLIENT: BENGALURU SMART INFRASTRUCTURE LIMITED (B-SMILE) #30/1,Thimmaiah Road, Miller Tank Bund Area, Vasantha Nagar, Bengaluru - 560051.	CONSULTANTS: Siddi Shakthi Projects No.93/31, Asha Nivas, TG Layout, Ittamadu, Banashankari 3rd Stage, Hosakerehalli Post,Bengaluru - 560085. Phone No : + 91 80 43008989 Email: ssprj2001@gmail.com	PROJECT: Construction of Proposed Elevated Corridor from Sirsi Circle to Nayandahalli on Mysuru Road	TITLE : LAND ACQUISITION PLAN
			DRAWING NO : SSP/DWG/PRJ/2025-26/19-8
			DATE: 23-01-2026
			SCALE = 1 : 2000
			SHEET NO : 1 OF 4
			☐ INFORMATION ☐ PRELIMNARY ☐ DRAFT ☐ APPROVAL ☑ TENDER ☐ CONSTRUCTION

K.R. MARKET

KENGERI

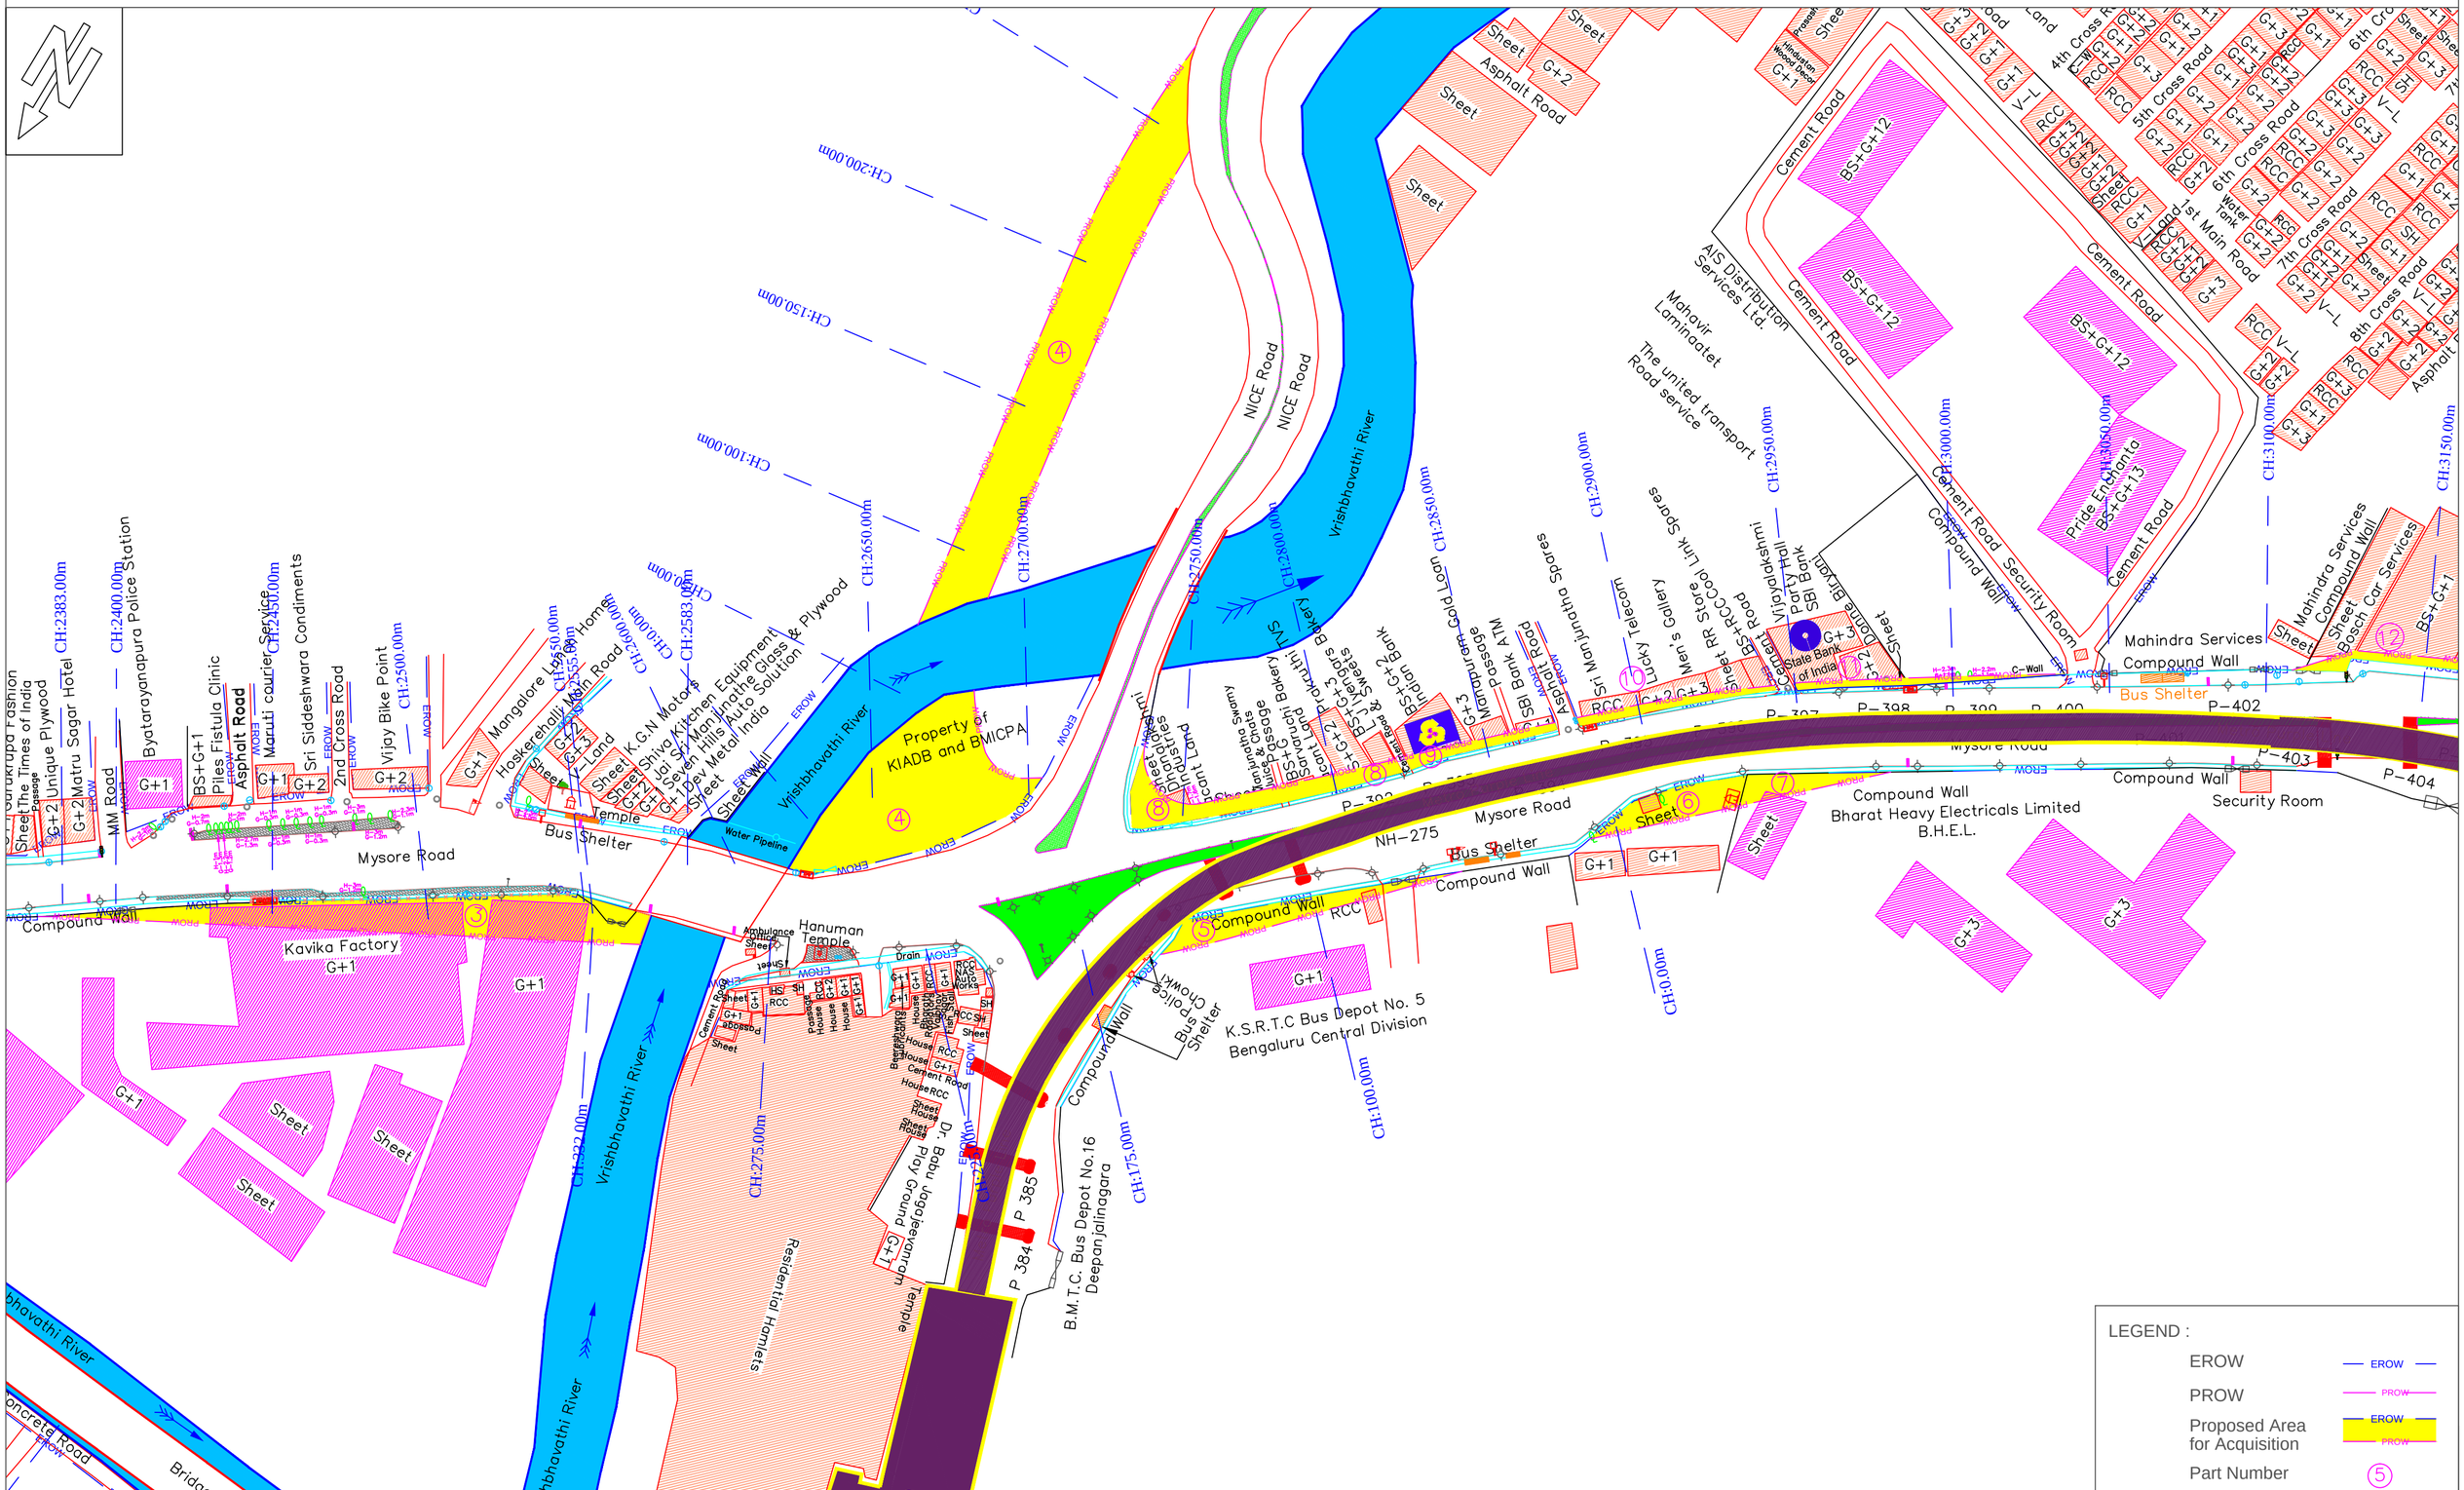

LEGEND :

EROW	EROW
PROW	PROW
Proposed Area for Acquisition	EROW / PROW
Part Number	⑤

CLIENT: BENGALURU SMART INFRASTRUCTURE LIMITED (B-SMILE) #30/1,Thimmaiah Road, Miller Tank Bund Area, Vasantha Nagar, Bengaluru - 560051.	CONSULTANTS: Siddi Shakthi Projects No.93/31, Asha Nivas, TG Layout, Ittamadu, Banashankari 3rd Stage, Hosakerehalli Post,Bengaluru - 560085. Phone No : + 91 80 43008989 Email: ssprj2001@gmail.com	PROJECT: Construction of Proposed Elevated Corridor from Sirsi Circle to Nayandahalli on Mysuru Road	TITLE : LAND ACQUISITION PLAN DRAWING NO : SSP/DWG/PRJ/2025-26/19-8 · DATE: 23-01-2026 · SCALE = 1 : 2000 · SHEET NO : 2 OF 4 ☐ INFORMATION ☐ PRELIMNARY ☐ DRAFT ☐ APPROVAL ☑ TENDER ☐ CONSTRUCTION

K.R. MARKET

KENGERI

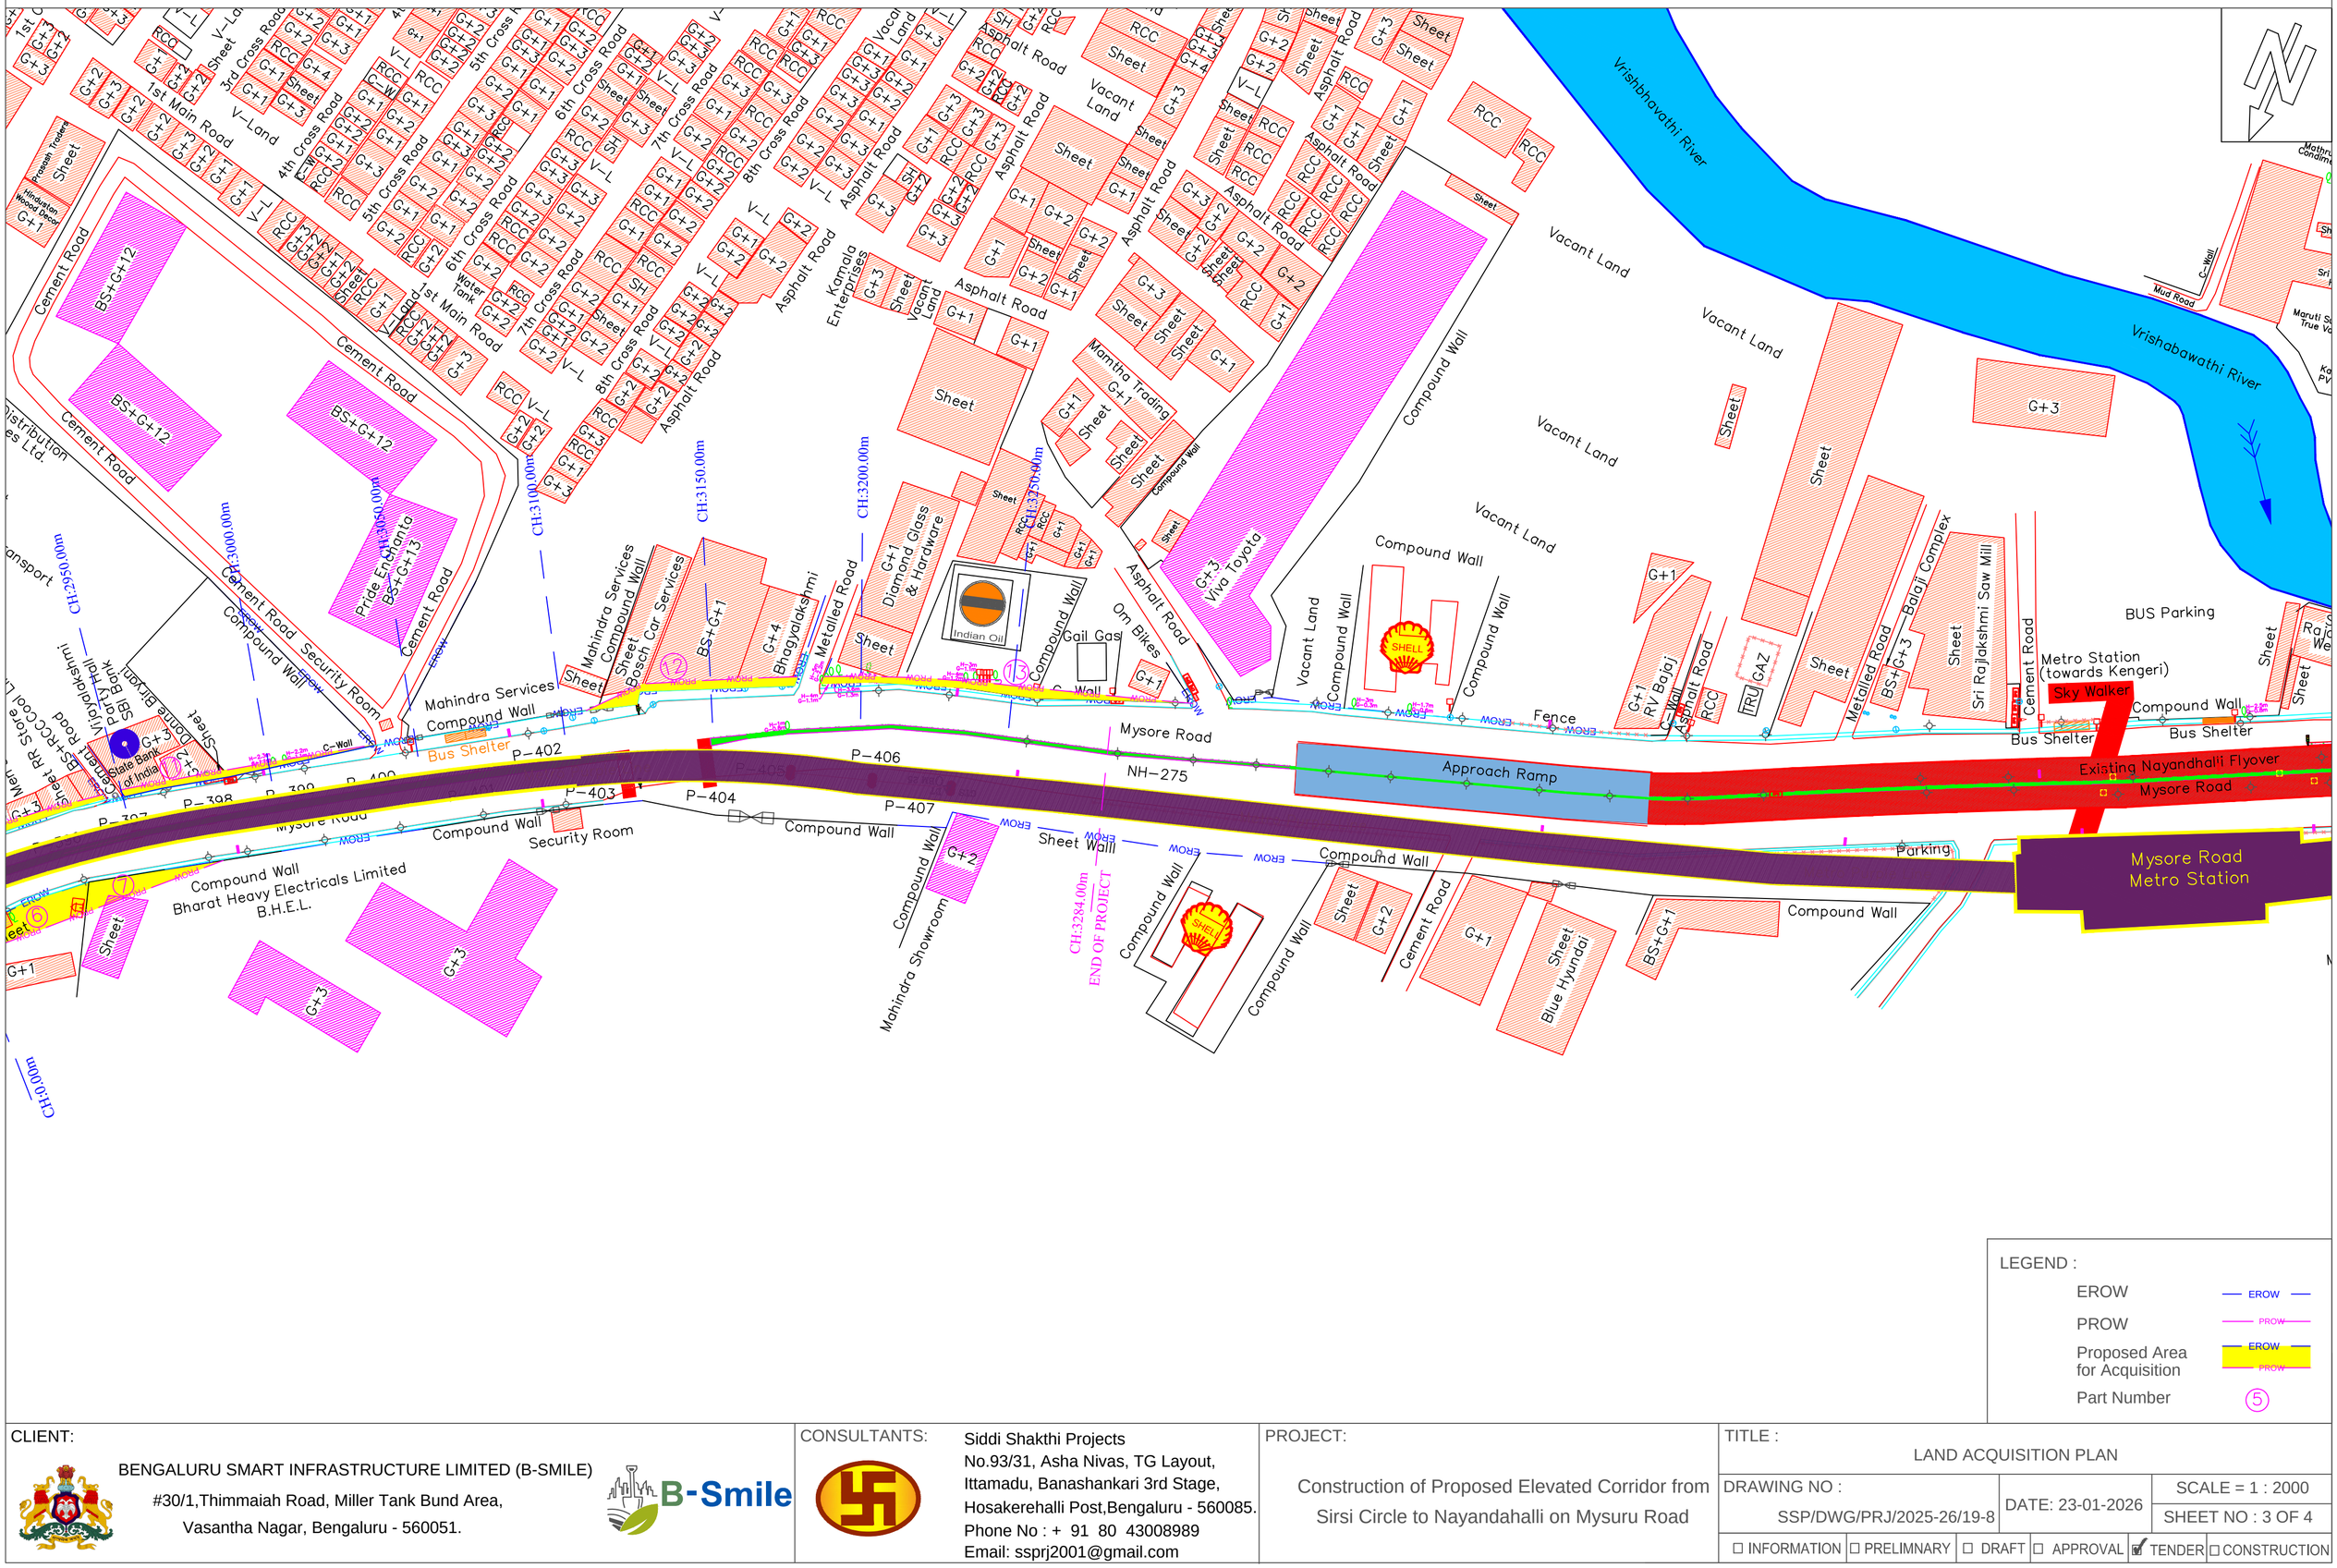

LEGEND :

EROW	EROW
PROW	PROW
Proposed Area for Acquisition	EROW / PROW
Part Number	⑤

CLIENT: BENGALURU SMART INFRASTRUCTURE LIMITED (B-SMILE) #30/1,Thimmaiah Road, Miller Tank Bund Area, Vasantha Nagar, Bengaluru - 560051.	CONSULTANTS: Siddi Shakthi Projects No.93/31, Asha Nivas, TG Layout, Ittamadu, Banashankari 3rd Stage, Hosakerehalli Post,Bengaluru - 560085. Phone No : + 91 80 43008989 Email: ssprj2001@gmail.com	PROJECT: Construction of Proposed Elevated Corridor from Sirsi Circle to Nayandahalli on Mysuru Road	TITLE : LAND ACQUISITION PLAN
			DRAWING NO : SSP/DWG/PRJ/2025-26/19-8
			DATE: 23-01-2026
			SCALE = 1 : 2000
			SHEET NO : 3 OF 4

☐ INFORMATION ☐ PRELIMNARY ☐ DRAFT ☐ APPROVAL ☑ TENDER ☐ CONSTRUCTION

B.H.E.L. JUNCTION

HOSAKEREHALLI

CH:550.00m
CH:600.00m
CH:650.00m
CH:700.00m
CH:750.00m
CH:800.00m
CH:850.00m
CH:900.00m
CH:905.00m

NICE Road
NICE Road
NICE Road
NICE Road
NICE Road
NICE Road

PROW
EROW
(4)
(14)

Vrishbhavathi River

1st Cross Road
2nd Cross Road
3rd Cross Road
4th Cross Road
5th Cross Road
1st Main Road
V-Land
Vacant Land
Sheet
RCC
G+1
G+2
G+3
G+4
V-L
D-W

LEGEND :

EROW	EROW
PROW	PROW
Proposed Area for Acquisition	EROW / PROW
Part Number	(5)

CLIENT:

BENGALURU SMART INFRASTRUCTURE LIMITED (B-SMILE)
#30/1,Thimmaiah Road, Miller Tank Bund Area,
Vasantha Nagar, Bengaluru - 560051.

B-Smile

CONSULTANTS:

Siddi Shakthi Projects
No.93/31, Asha Nivas, TG Layout,
Ittamadu, Banashankari 3rd Stage,
Hosakerehalli Post,Bengaluru - 560085.
Phone No : + 91 80 43008989
Email: ssprj2001@gmail.com

PROJECT:

Construction of Proposed Elevated Corridor from Sirsi Circle to Nayandahalli on Mysuru Road

TITLE :

LAND ACQUISITION PLAN

DRAWING NO : SSP/DWG/PRJ/2025-26/19-8	DATE: 23-01-2026	SCALE = 1 : 2000
		SHEET NO : 4 OF 4

☐ INFORMATION ☐ PRELIMNARY ☐ DRAFT ☐ APPROVAL ☑ TENDER ☐ CONSTRUCTION